


-Preliminary-
Not for Construction
4-16-2020

 

Date:	-
Scale:	As Noted
Design By:	RB
Approved By:	-

Revisions

Client:


Brendan McNamara

Egress and Utility Improvements
1 Middle Street,
Portsmouth, NH


-Preliminary-
Not for Construction
4-16-2020

Date: -
Scale: As Noted
Design By: RB
Approved By: -

Revisions

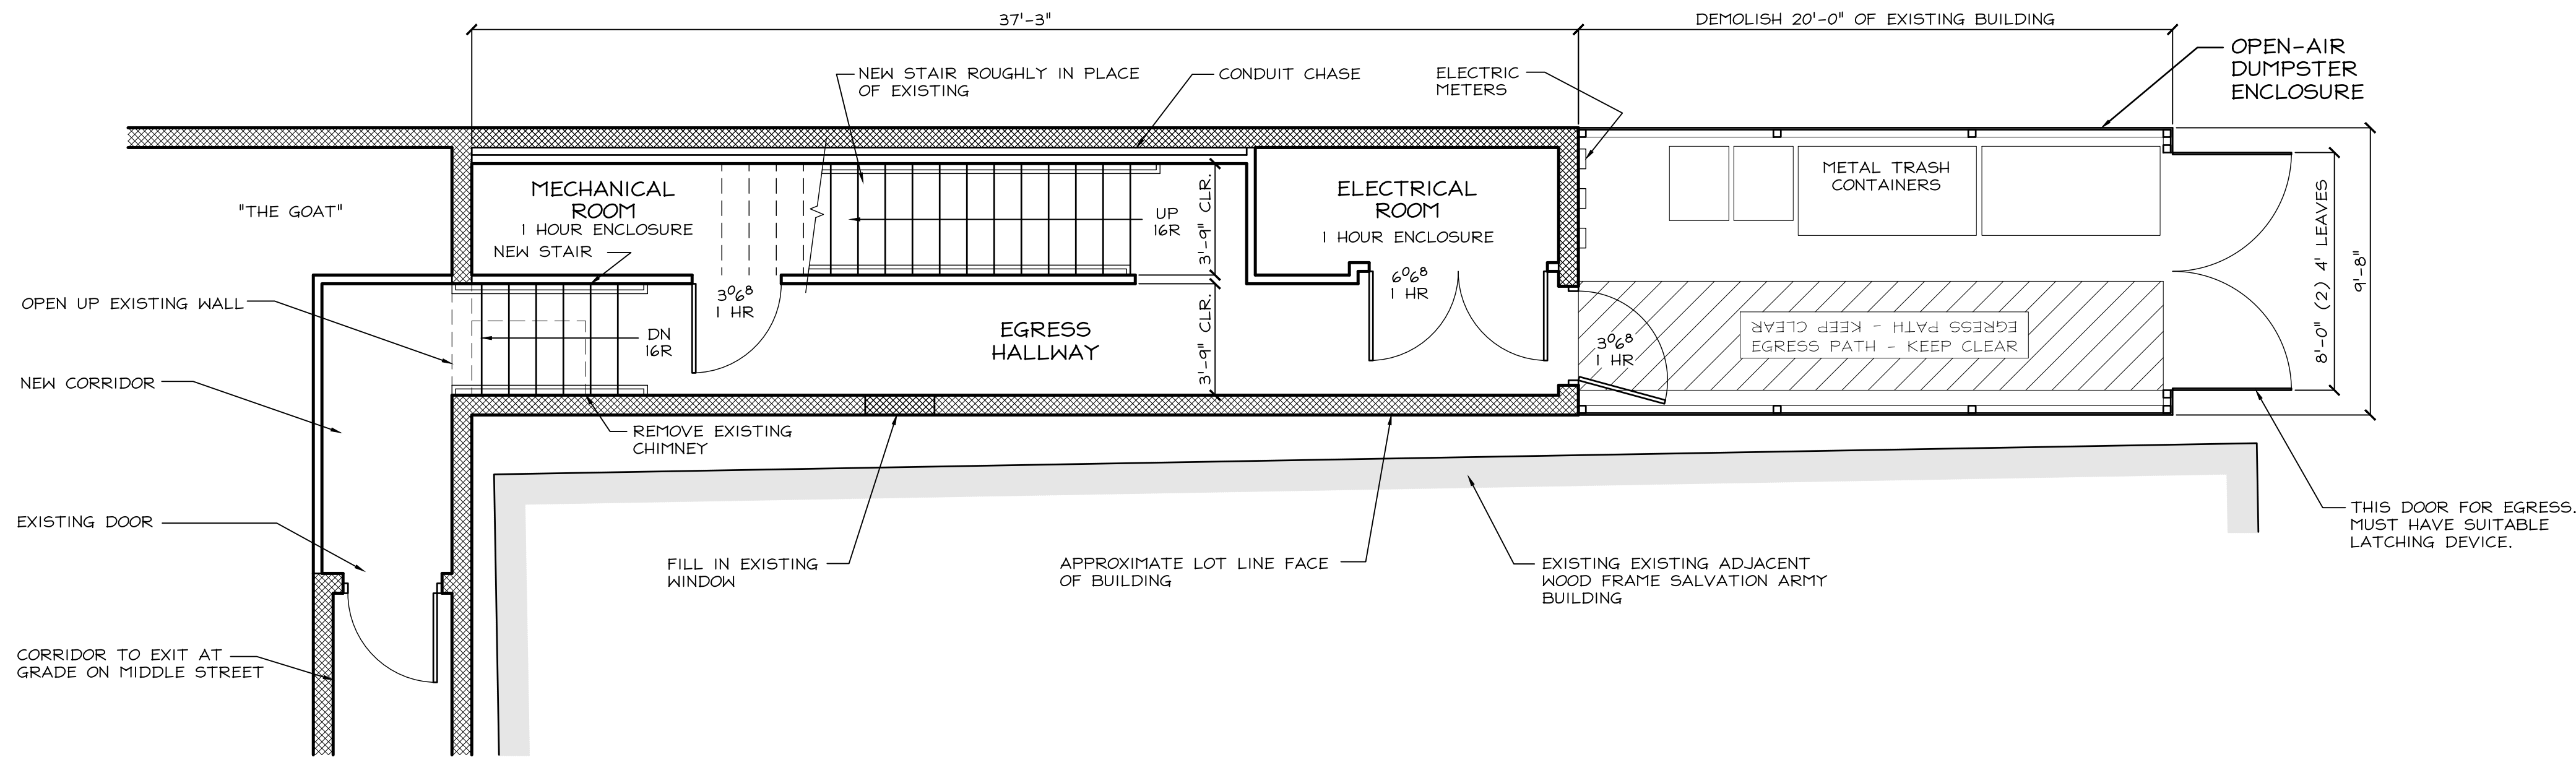


1 PROPOSED FIRST FLOOR PLAN
A1.0 Scale: 1/4" = 1'

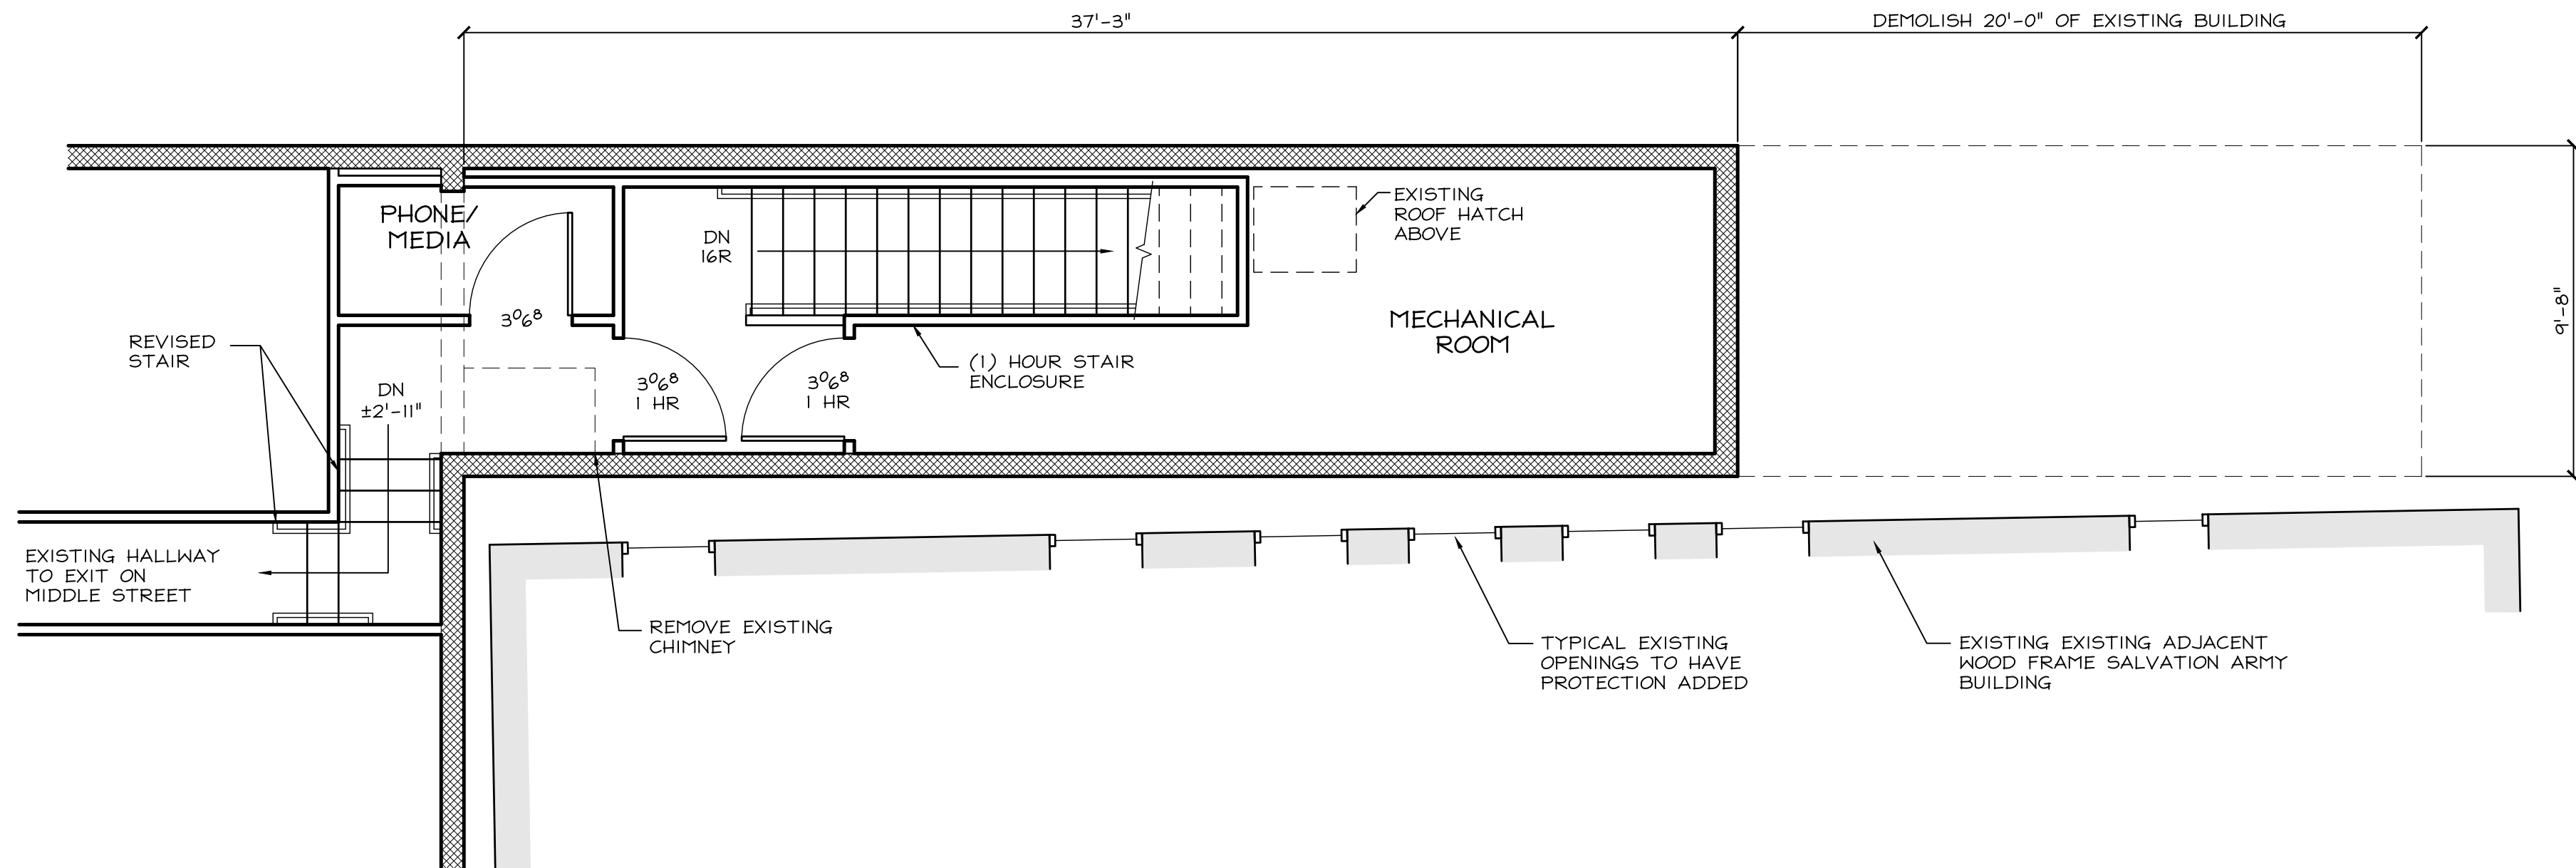

2 PROPOSED SECOND FLOOR PLAN
A1.0 Scale: 1/4" = 1'



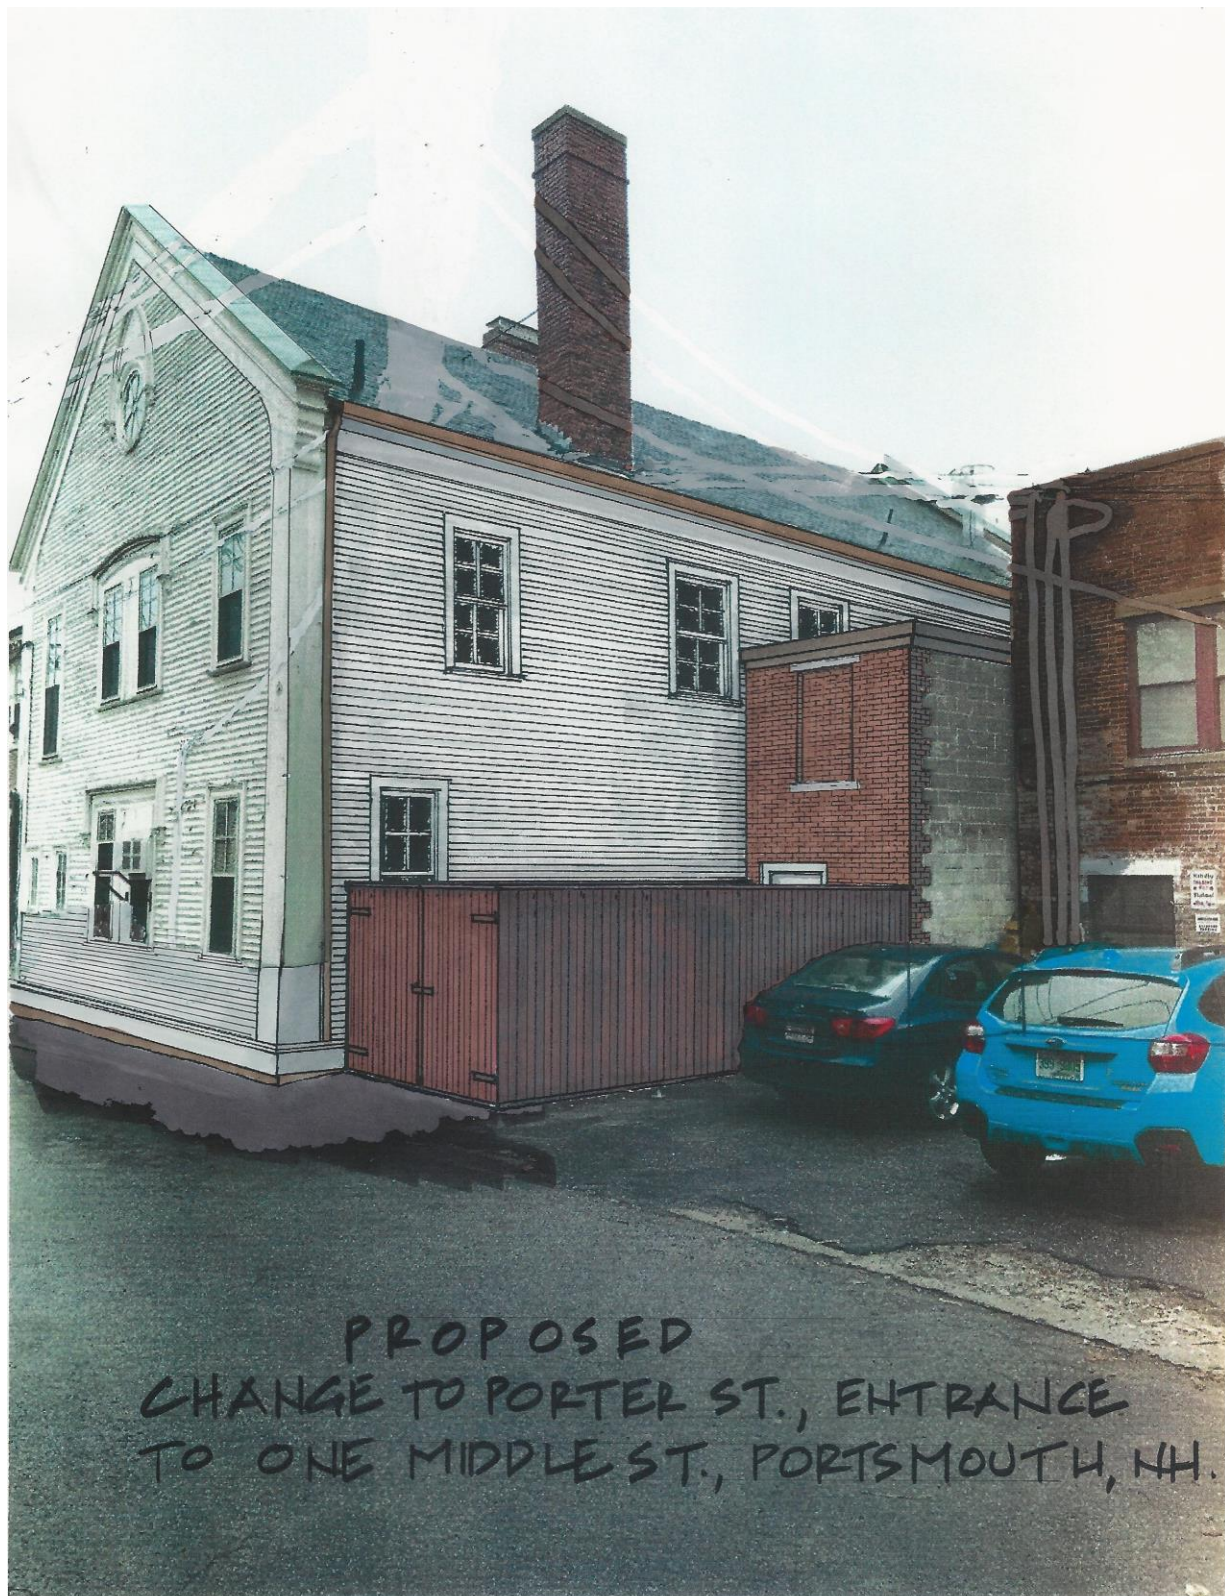

PROPOSED
CHANGE TO PORTER ST., ENTRANCE
TO ONE MIDDLE ST., PORTSMOUTH, NH.