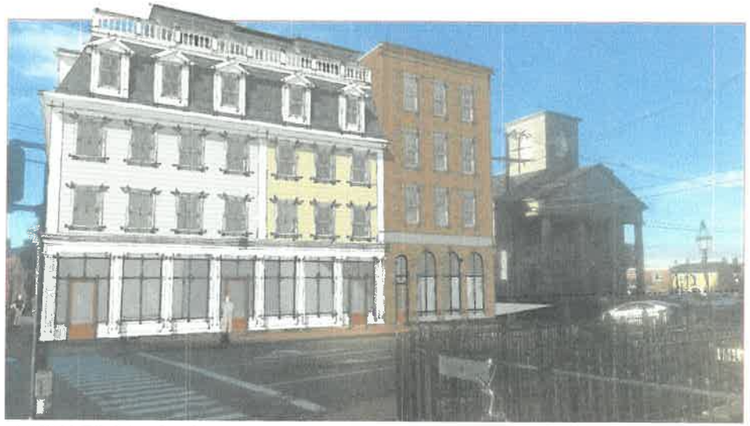

VIEW FROM CUSTOM HOUSE

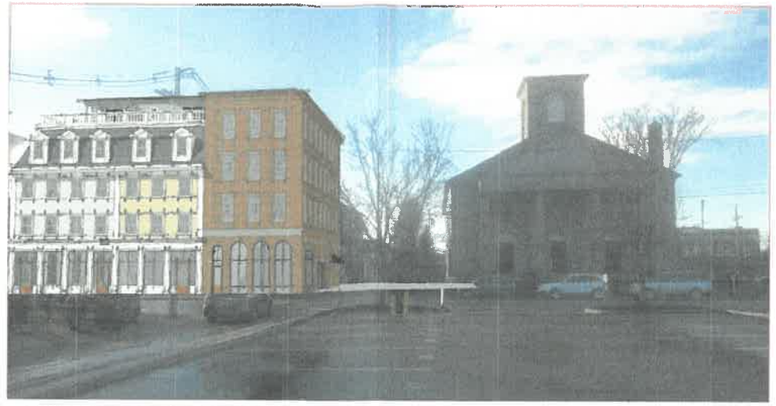

VIEW FROM COURT STREET PARKING LOT

VIEW FROM PLEASANT STREET

VIEW FROM RUSTY HAMMER

VIEW FROM PLEASANT STREET

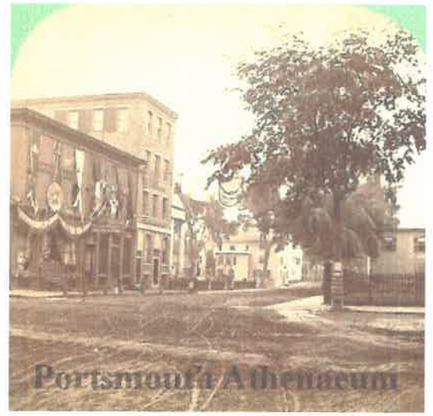

PORTSMOUTH ATHENAEUM

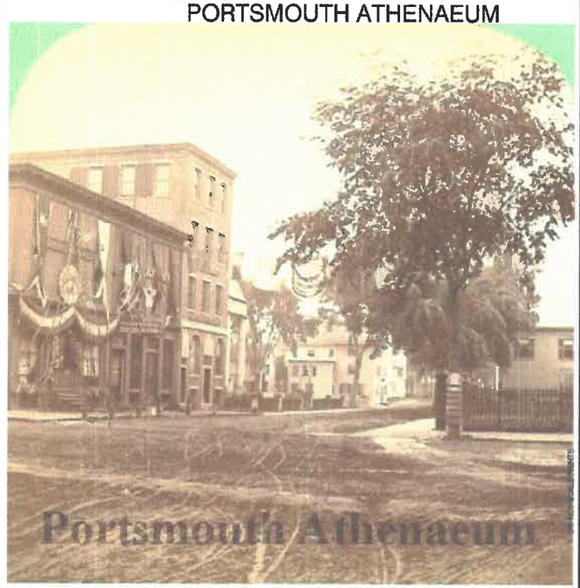


mjk
Michael J. Keane Architects, PLLC
ARCHITECTURE
PLANNING
DESIGN
101 Kent Place
Newmarket, NH
03857
603-292-1400
mjkarchitects.com

All drawings and written materials appearing herein constitute original unpublished work of Michael J. Keane Architects, PLLC and may not be duplicated, used, or disclosed without the written consent of Michael J. Keane Architects, PLLC, Newmarket, NH. © 2018

CONSULTANTS

REVISIONS

APPROVALS

RECEIVED
APR 25 2019
By

Accept only original stamp and signature copies may contain unauthorized modifications

PROJECT

RESTORATION AND EXPANSION OF
266, 270 AND 278 STATE STREET
PORTSMOUTH, NH

PNF TRUST OF 2013
282 MIDDLE STREET
PORTSMOUTH, NH
03801

TITLE

MASSING VIEWS

HDC Work Session #3

DRAWN BY:

CHECKED BY:

DATE: 4/25/2019

SCALE: AS NOTED

DRAWING NO.

a-2

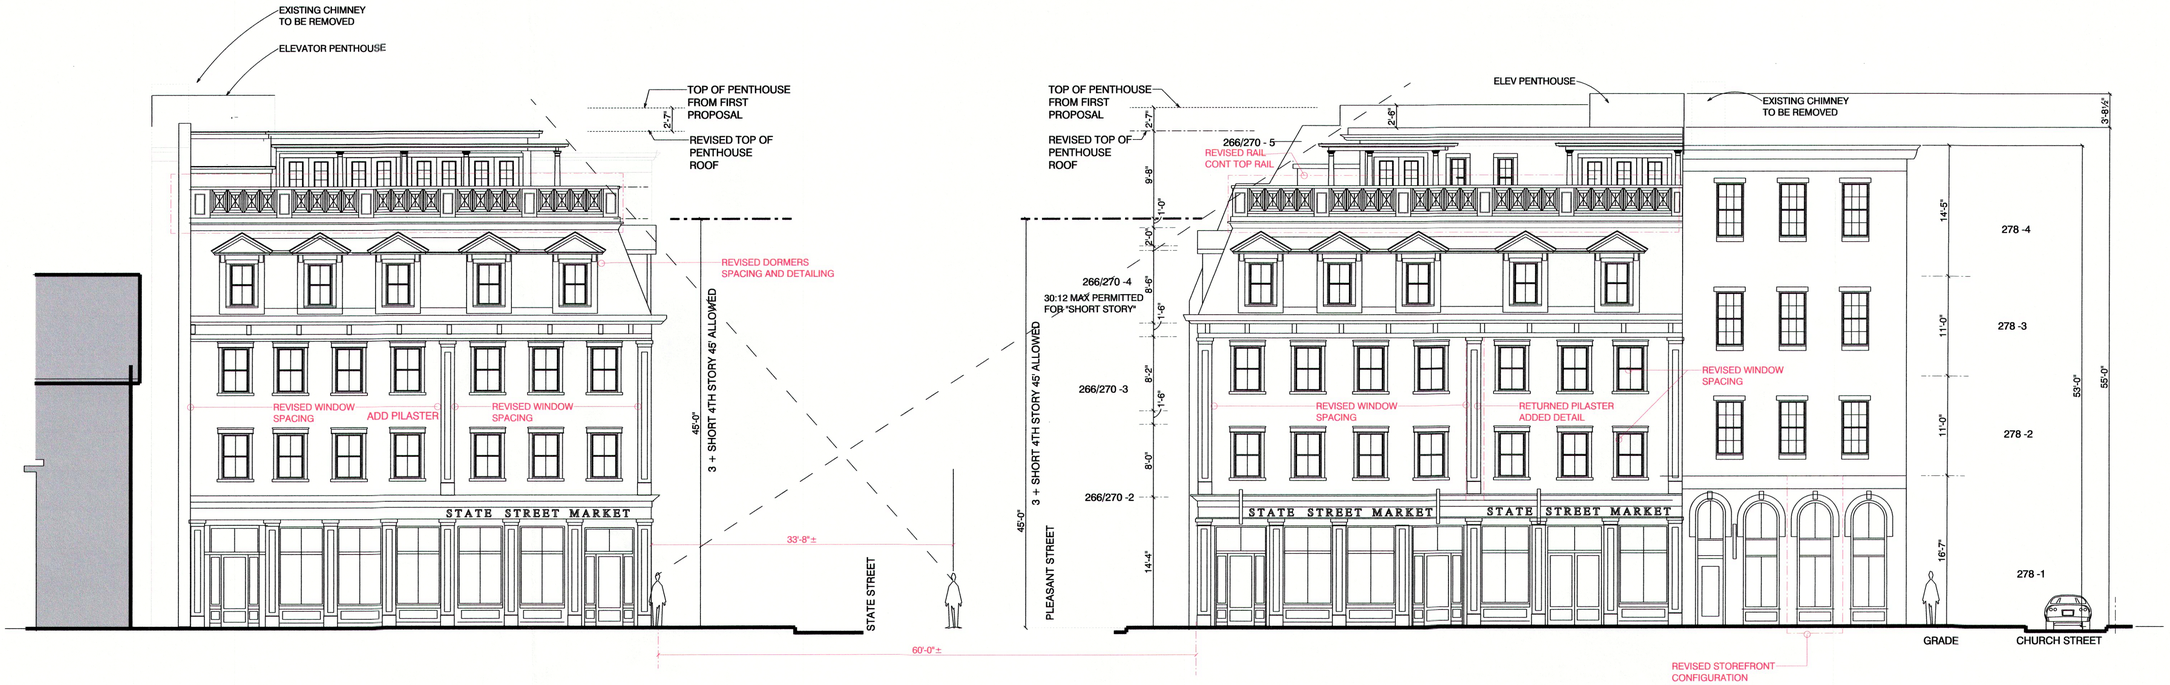


revised pleasant street elevation

5 0 10

revised state street elevation

5 0 10

## WORK SESSION 3

SCALE: 1/8" = 1'-0"

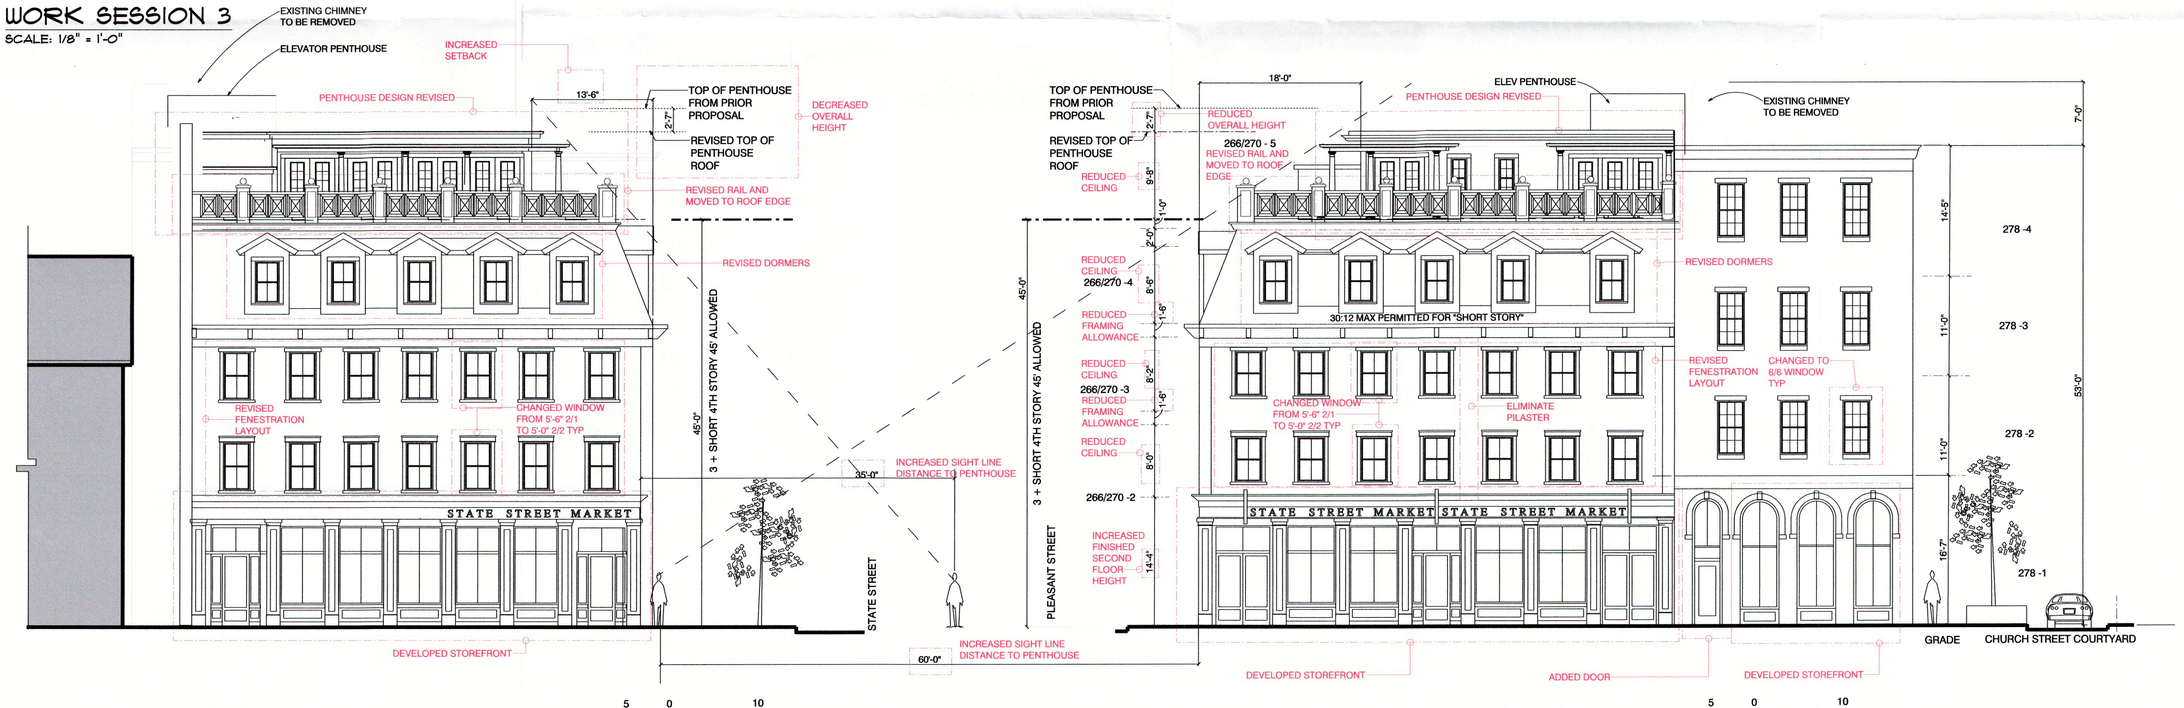


revised pleasant street elevation

5 0 10

revised state street elevation

5 0 10

## WORK SESSION 2

SCALE: 1/8" = 1'-0"


mjk
Michael J. Keane Architects, PLLC
ARCHITECTURE
PLANNING
DESIGN
101 Kent Place
Newmarket, NH
03857
603-292-1400
mjkarchitects.com



All drawings and written materials appearing herein constitute original unpublished work of Michael J. Keane Architects, PLLC and may not be duplicated, used, or disclosed without the written consent of Michael J. Keane Architects, PLLC, Newmarket, NH. © 2018


CONSULTANTS

RECEIVED
APR 25 2019
By

REVISIONS

APPROVALS

Accept only original stamp and signature copies may contain unauthorized modifications

PROJECT

RESTORATION AND EXPANSION OF 266, 270 AND 278 STATE STREET PORTSMOUTH, NH

PNF TRUST OF 2013
282 MIDDLE STREET
PORTSMOUTH, NH
03801

TITLE

CONCEPT ELEVATIONS

HDC Work Session #3

DRAWN BY:

CHECKED BY:

DATE: 4/25/2019

SCALE: AS NOTED

DRAWING NO.

a-1

DO NOT SCALE PRINTS