

EXTERIOR RENOVATION NOTES:

- REPLACE EXISTING BEVELED SIDING WITH PREPRIMED CEDAR. MATCH EXISTING TO WEATHER SPACING.
- REPAIR OR REPLACE EXISTING TRIM DETAILS AT ROOF, HOUSE, WINDOWS.
- REPAIR FOUNDATION AT BOX BAY & RESUPPORT FLOOR AT 1-STORY ELL AT REAR, SEEN FROM WASHINGTON STREET.
- REMOVE EXISTING CHIMNEY AS SHOWN ON DRAWINGS. 2ND CHIMNEY TO REMAIN.
- REPLACE EXISTING BULKHEAD COVER AT RIGHT SIDE WITH PAINTED METAL "BILCO" COVER.

WINDOW & EXTERIOR DOOR SCHEDULES

SYM.	UNIT	LITES	ROUGH OPENING	REMARKS	QUAN.
WINDOWS					
A	ELDH 2260	2/2	1' 10 1/4" X 5' 1/4"	MARVIN INC., ELEVATE, Doublehung, 7/8" SDL w/ Low E Glazing, Cladding "Stone White" Hardware to be chosen by Owner. In existing wall	2
B	ELDH 3260	2/2	2' 8 1/4" X 5' 1/4"	DITTO	7
C	ELDH 2252	2/2	1' 10 1/4" X 4' 4 1/4"	DITTO	1
D	ELDH 3260	2/2	2' 8 1/4" X 4' 4 1/4"	DITTO	3
					Units Tempered
D	ELDH 3260	2/2	2' 8 1/4" X 4' 4 1/4"	DITTO	9
					Units Tempered
E	ELAWN 2923	2	2' 5" X 2' 3 5/8"	MARVIN INC., ELEVATE, Awning, 7/8" SDL w/ Low E Glazing, Cladding "Ebony" Hardware to be chosen by Owner. In existing wall	1
EXTERIOR DOOR					
I	ELSFD 9068 ØXØ-RH	8	8' 11 1/2" x 6' 10 1/2"	MARVIN INC., ELEVATE, Sliding French Door, 7/8" SDL w/ Low E Glazing, Cladding "Stone White" Hardware to be chosen by Owner. in existing wall.	1

WINDOW - EXT. DOOR NOTES

1. VERIFY WINDOW SIZING IN EXISTING OPENINGS, ADJUST AS REQUIRED.
2. SUBMIT FINAL WINDOW/DOOR ORDER & SHOP DRAWINGS TO ARCHITECT FOR APPROVAL BEFORE ORDERING



VIEW AT THE CORNER OF WASHINGTON & GATES STREET



EXISTING FRONT ELEVATION GATES STREET

D 5 AT
2ND FLOOR

B 4 AT
1ST FLOOR

9 Sheafe Street
Portsmouth
NH 03801
603-427-2632

ANNE WHITNEY ARCHITECT

RENOVATIONS, STONE RESIDENCE

55 GATES STREET PORTSMOUTH, NH

Project: 2110

Revisions:

Date: 3/16/22

1 OF 4




VIEW ALONG REAR PROPERTY LINE
FROM WASHINGTON STREET



NEW CONCRETE POST
FOOTING AT 1-STORY ELL

VERTICAL BD.
SKIRTING

REPAIR BAY
BRICK FOUNDATION

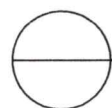

WASHINGTON STREET ELEVATION
SCALE : 1/4" = 1'-0"



WASHINGTON STREET ELEVATION

SCHEMATIC DESIGN

RENOVATIONS, STONE RESIDENCE

55 GATES STREET

9 Sheafe Street
Portsmouth
NH 03801
603-427-2832

ANNE WHITNEY ARCHITECT


PORTSMOUTH, NH

Project: # 2110


Revisions:

Date: 3/16/22

2 OF 4

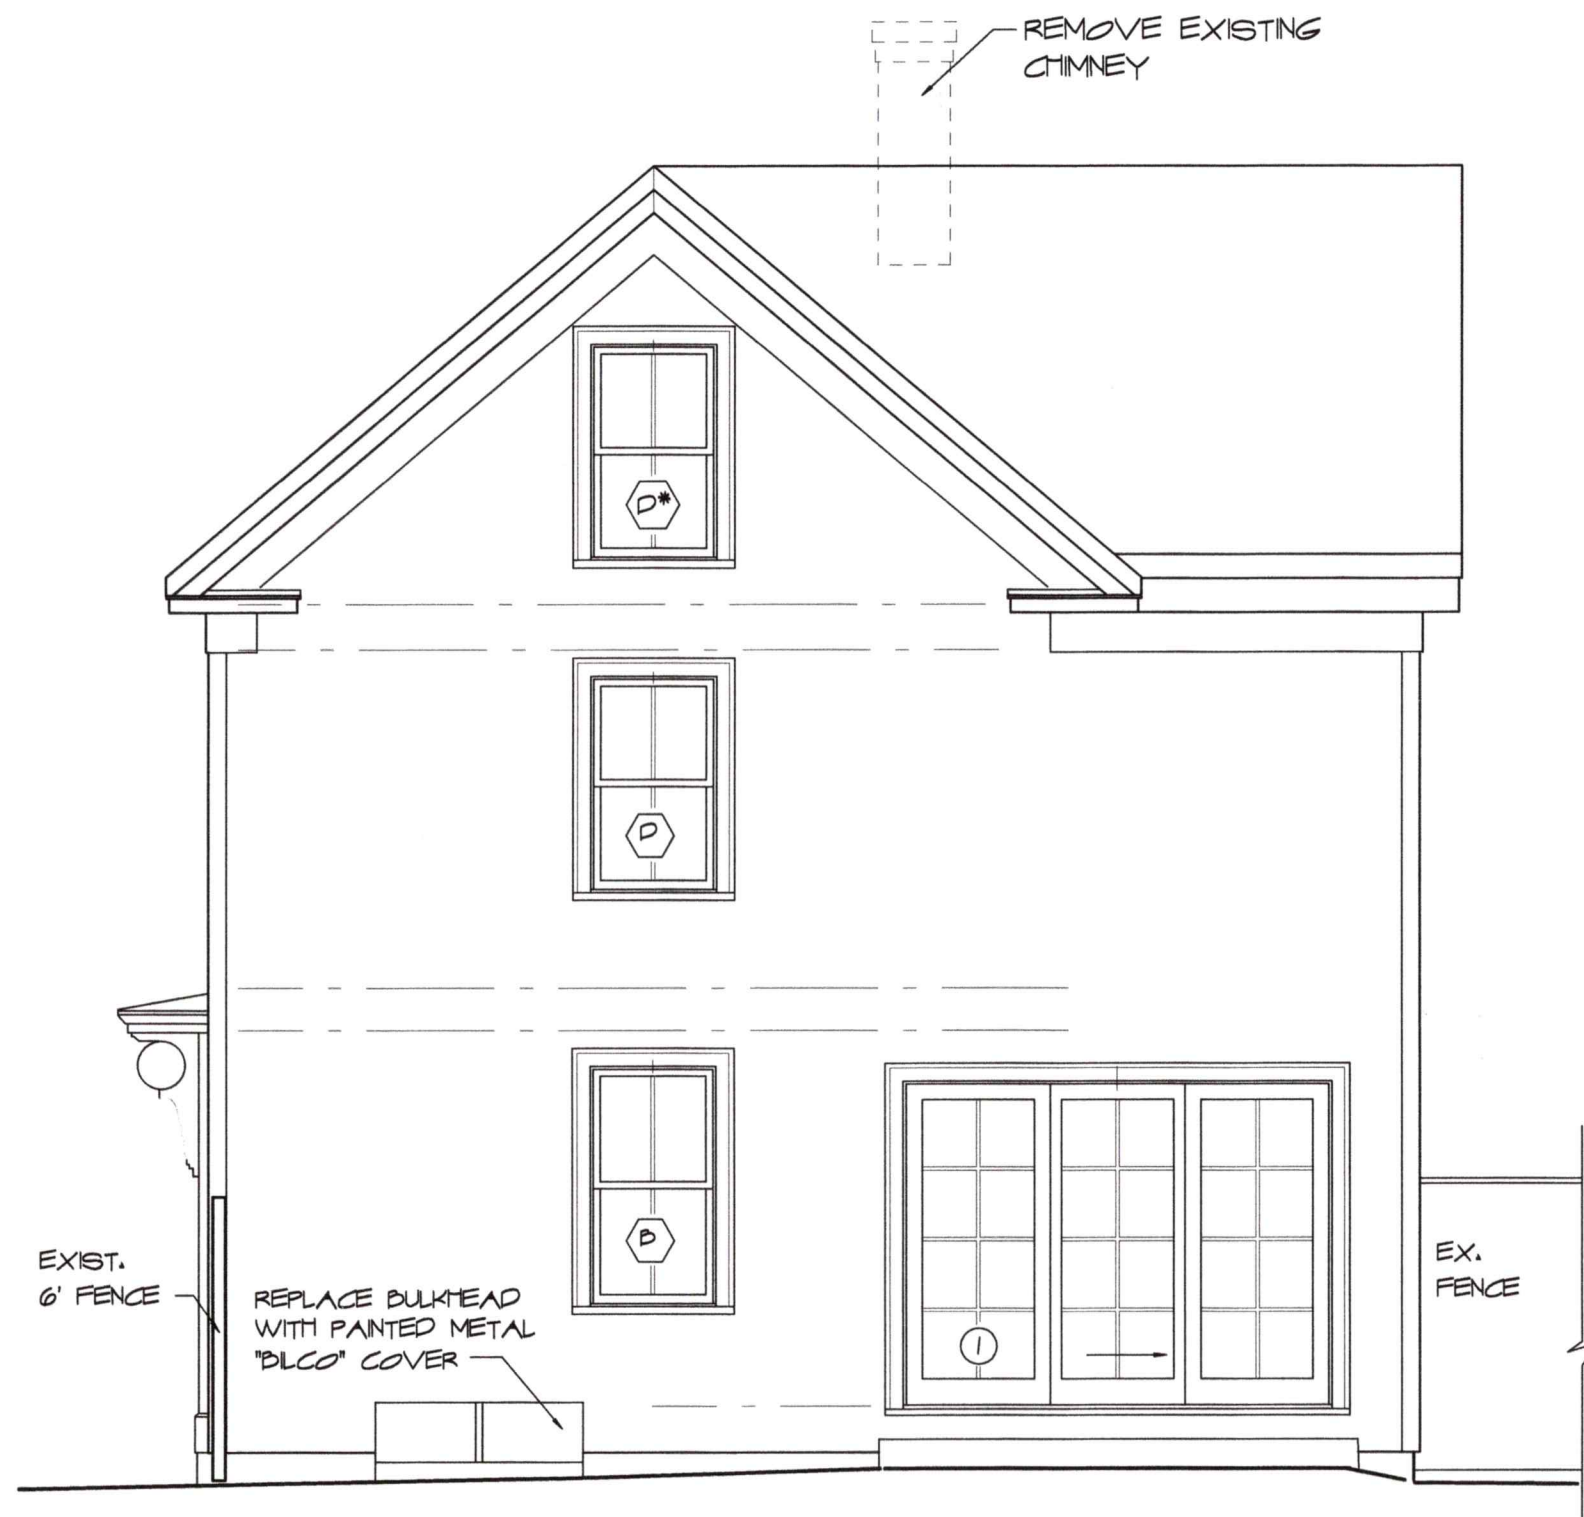

VIEW ON RIGHT SIDE ELEVATION

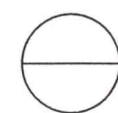

RIGHT SIDE ELEVATION
SCALE : 1/4" = 1'-0"

SCHEMATIC DESIGN

RENOVATIONS, STONE RESIDENCE

55 GATES STREET

9 Sheafe Street
Portsmouth
NH 03801
603-427-2832

ANNE WHITNEY ARCHITECT

PORTSMOUTH, NH

Project: * 2110

Revisions:

Date: 3/16/22

3 OF 4




VIEW FROM HANCOCK STREET



CONDITION OF EXISTING WINDOW TRIM & SILLS



MARVIN, ELEVATED PROFILE WITH WOOD TRIM

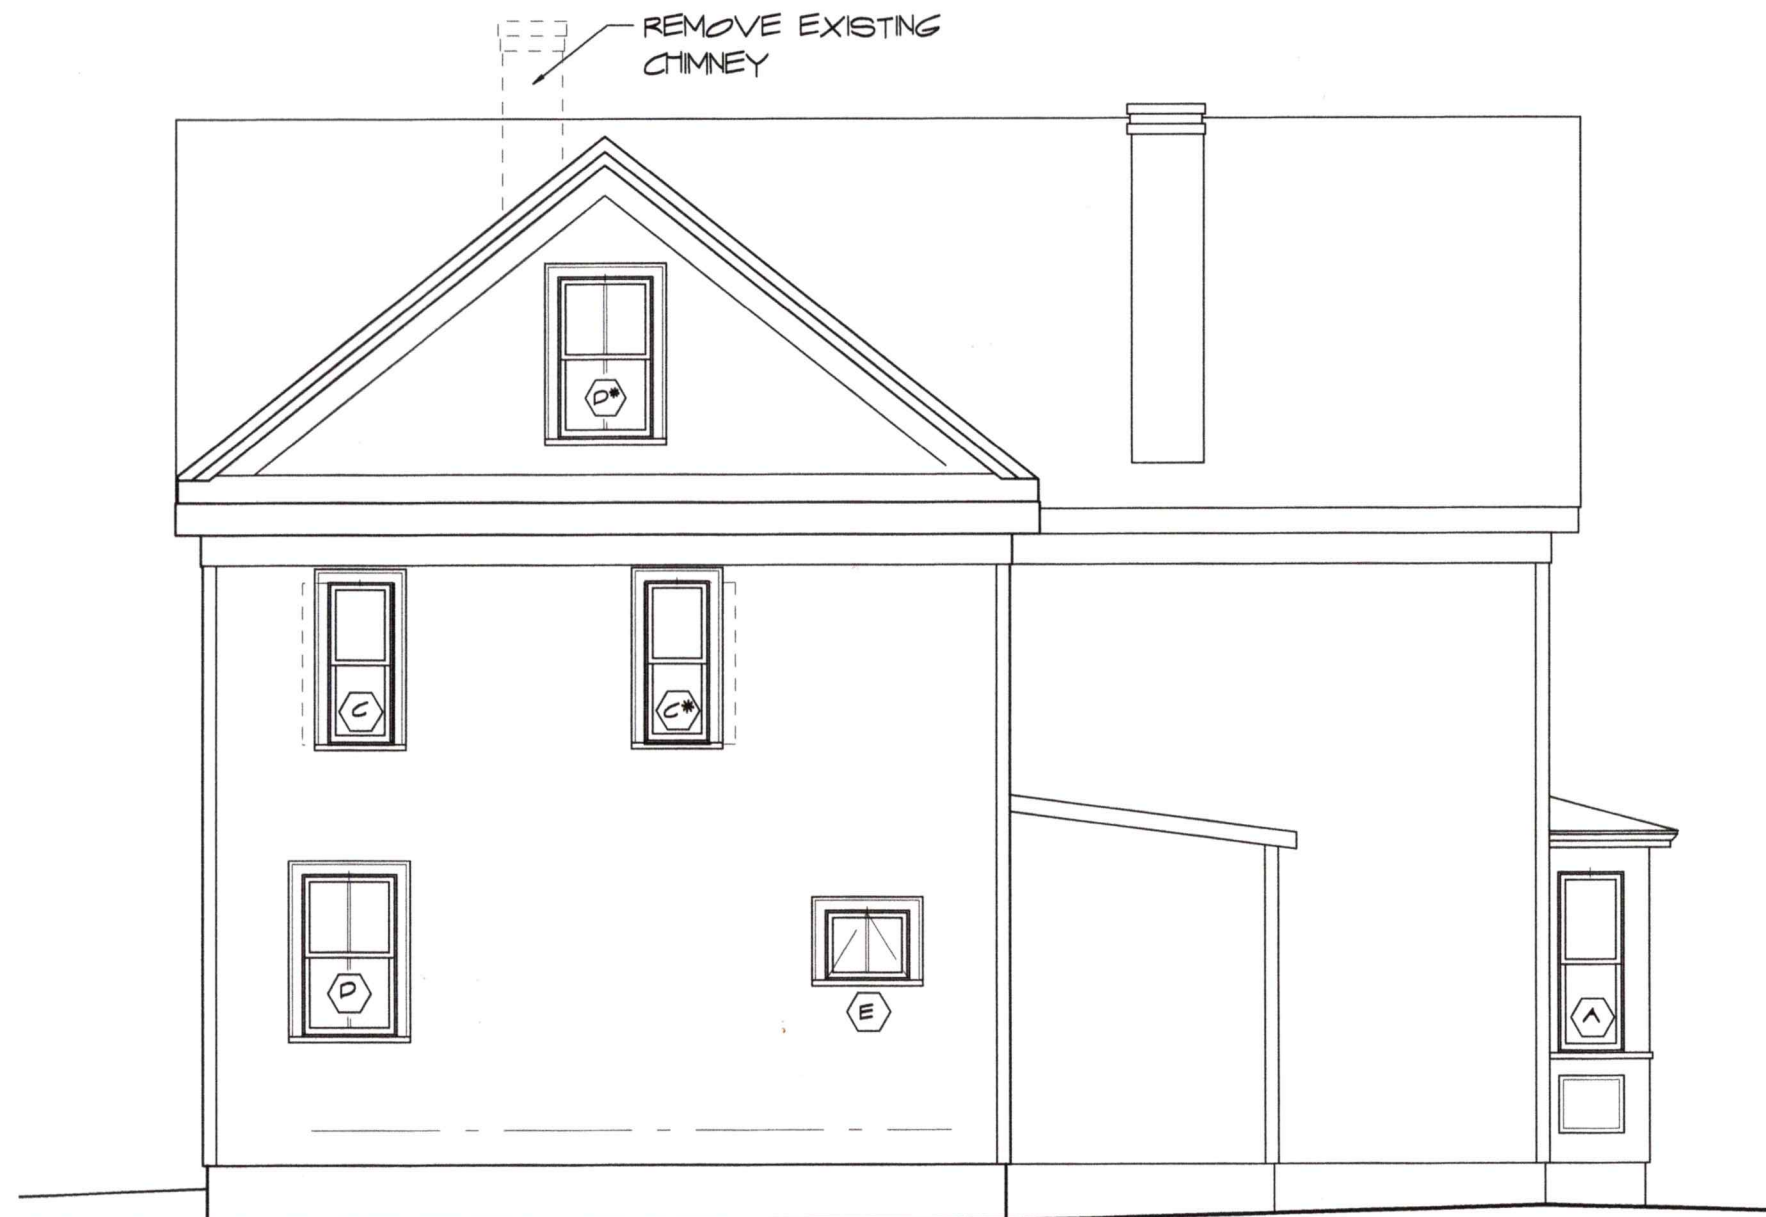

REAR ELEVATION
SCALE: 3/16" = 1'-0"

SCHEMATIC DESIGN

RENOVATIONS, STONE RESIDENCE

55 GATES STREET

9 Sheafe Street
Portsmouth
NH 03801
603-427-2832

ANNE WHITNEY ARCHITECT

PORTSMOUTH, NH

Project: # 2110

Revisions:

Date: 3/16/22

4 OF 4

MARVIN ELEVATE™ COLLECTION
DOUBLE HUNG

55 GATKS STREET

AWNING

MO (mm)	1-10 (559)	2-2 (660)	2-6 (762)	2-8 (813)	2-10 (864)
RO (mm)	1-10 1/2 (572)	2-2 1/2 (673)	2-6 1/2 (775)	2-8 1/2 (826)	2-10 1/2 (876)
FS (mm)	1-9 1/2 (546)	2-1 1/2 (648)	2-5 1/2 (749)	2-7 1/2 (800)	2-9 1/2 (851)
DLO (mm)	1-3 11/16 (398)	1-7 11/16 (500)	1-11 11/16 (602)	2-1 11/16 (652)	2-3 11/16 (703)
3-0 (914)	(S.O. 1-8 x 2-10)	(S.O. 2-0 x 2-10)	(S.O. 2-4 x 2-10)	(S.O. 2-6 x 2-10)	(S.O. 2-8 x 2-10)
3-0 1/4 (921)	ELDH2236	ELDH2636	ELDH3036	ELDH3236	ELDH3436
